




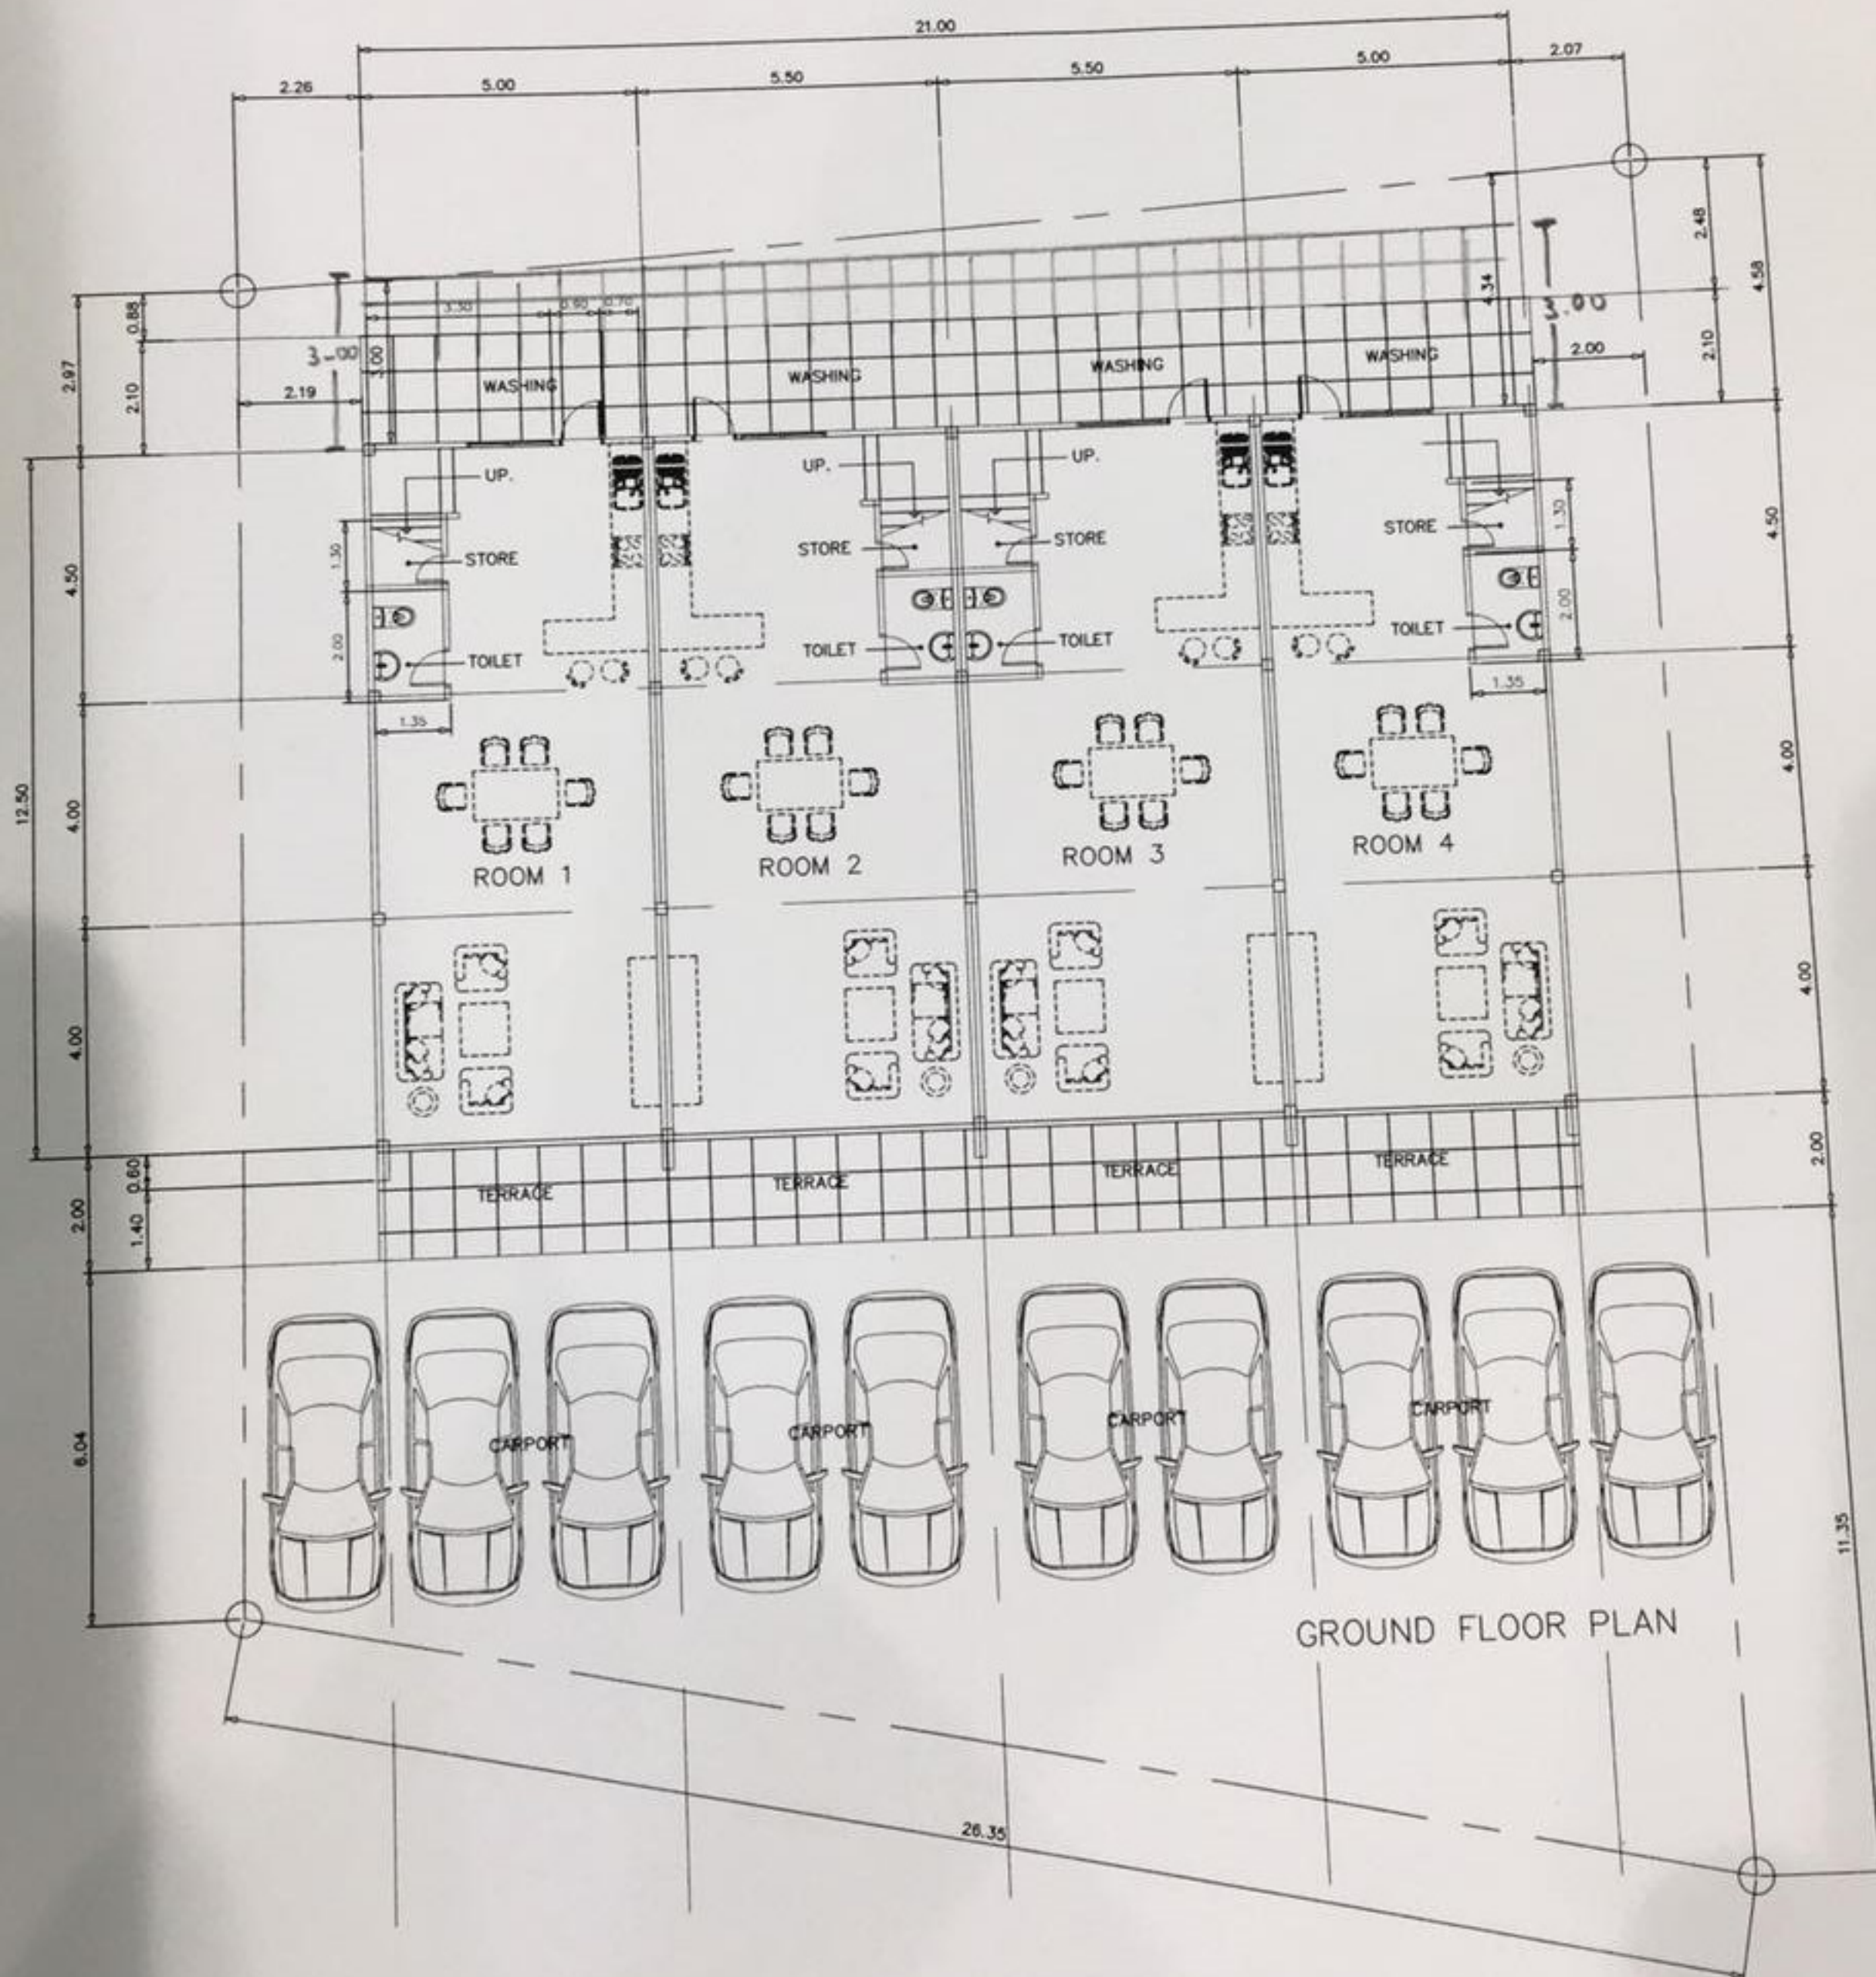

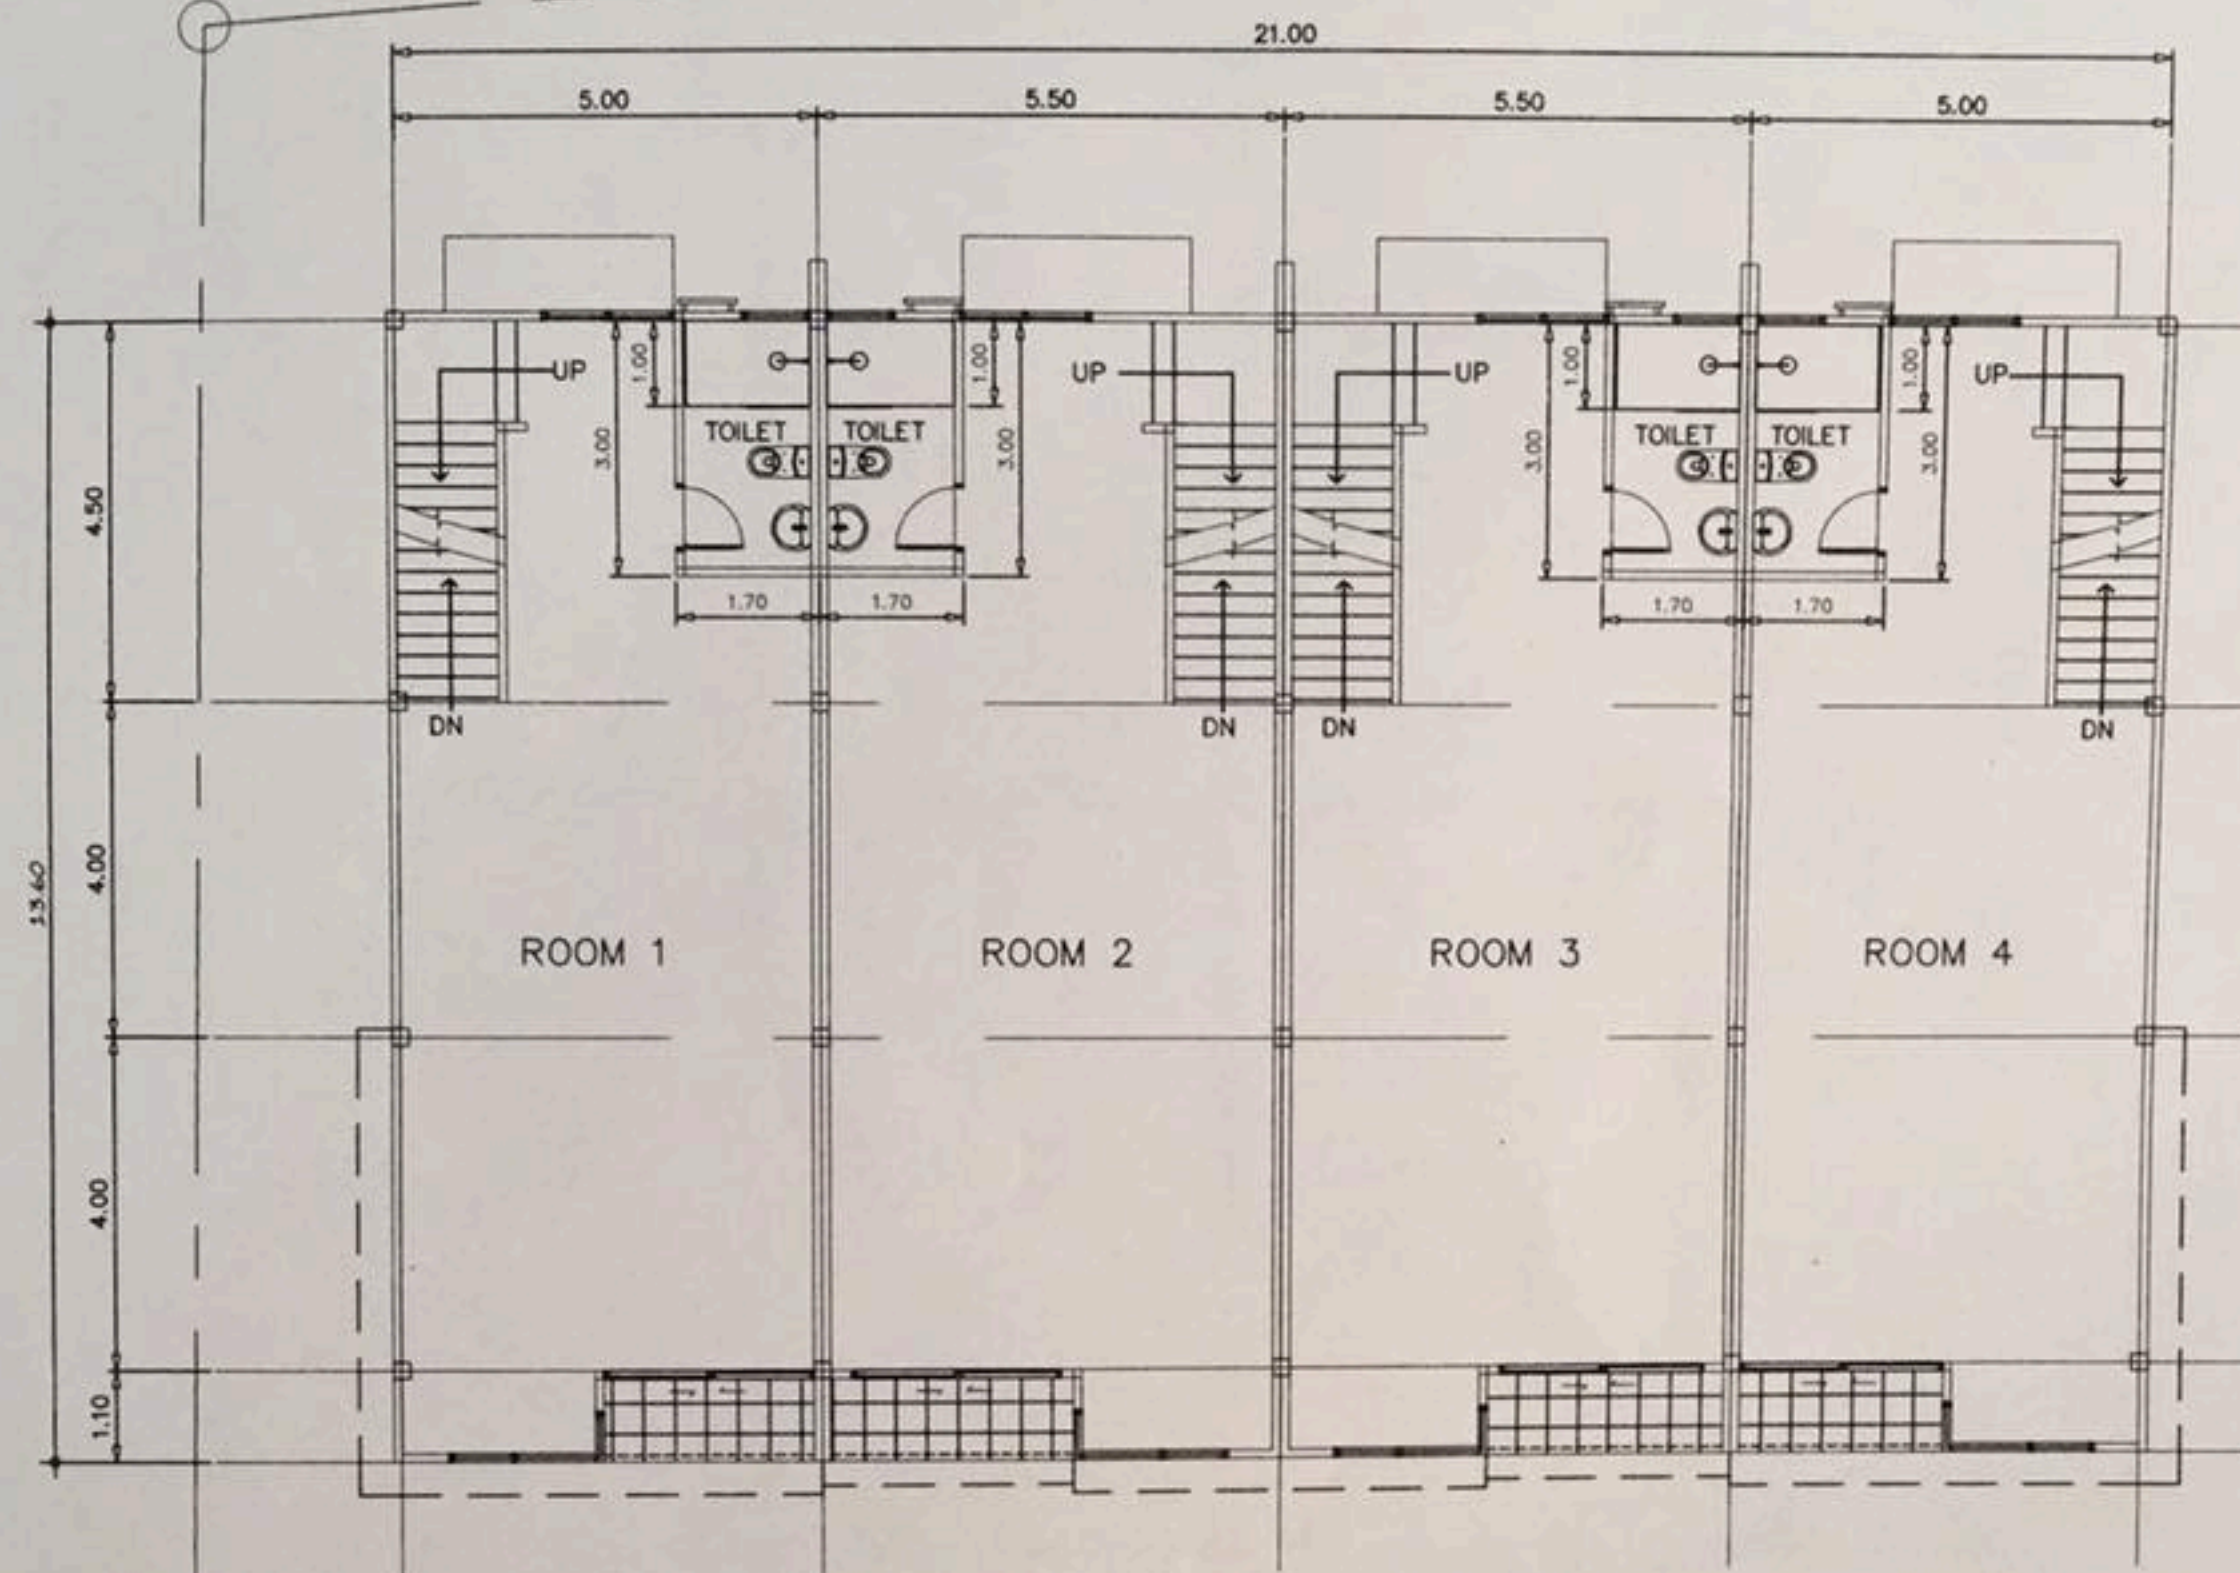

2-3 FLOOR PLAN

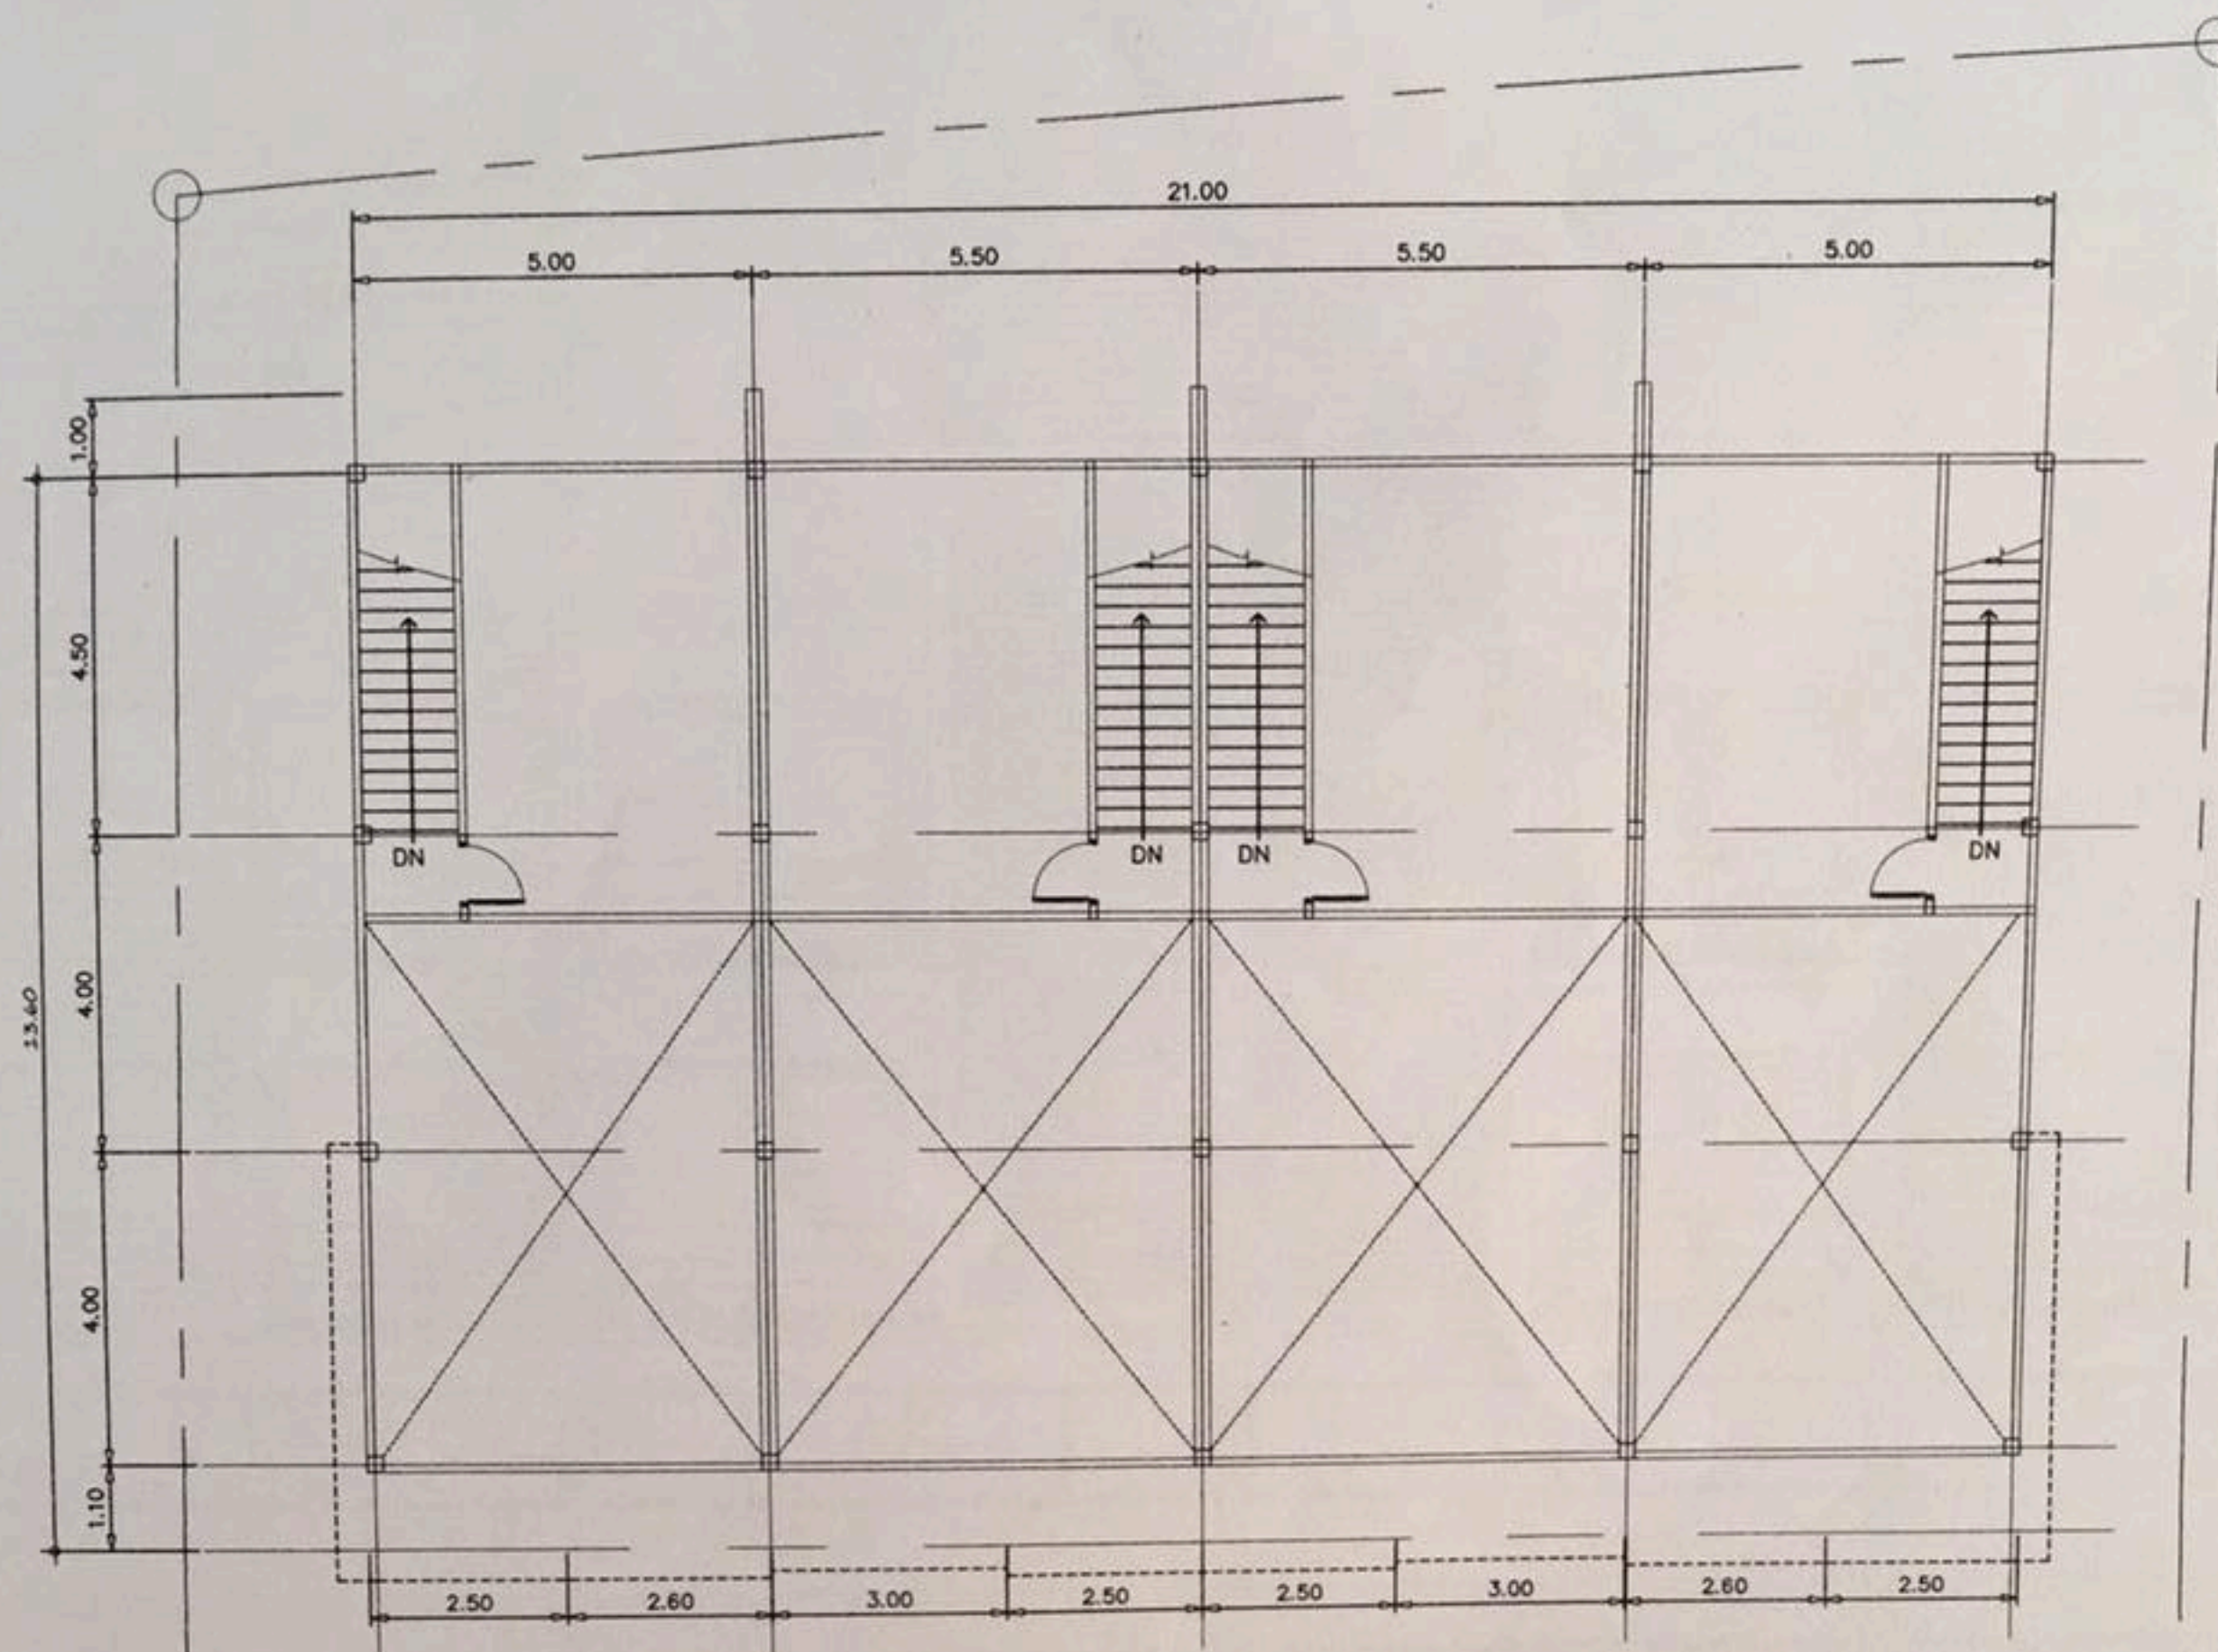

ROOF FLOOR PLAN