


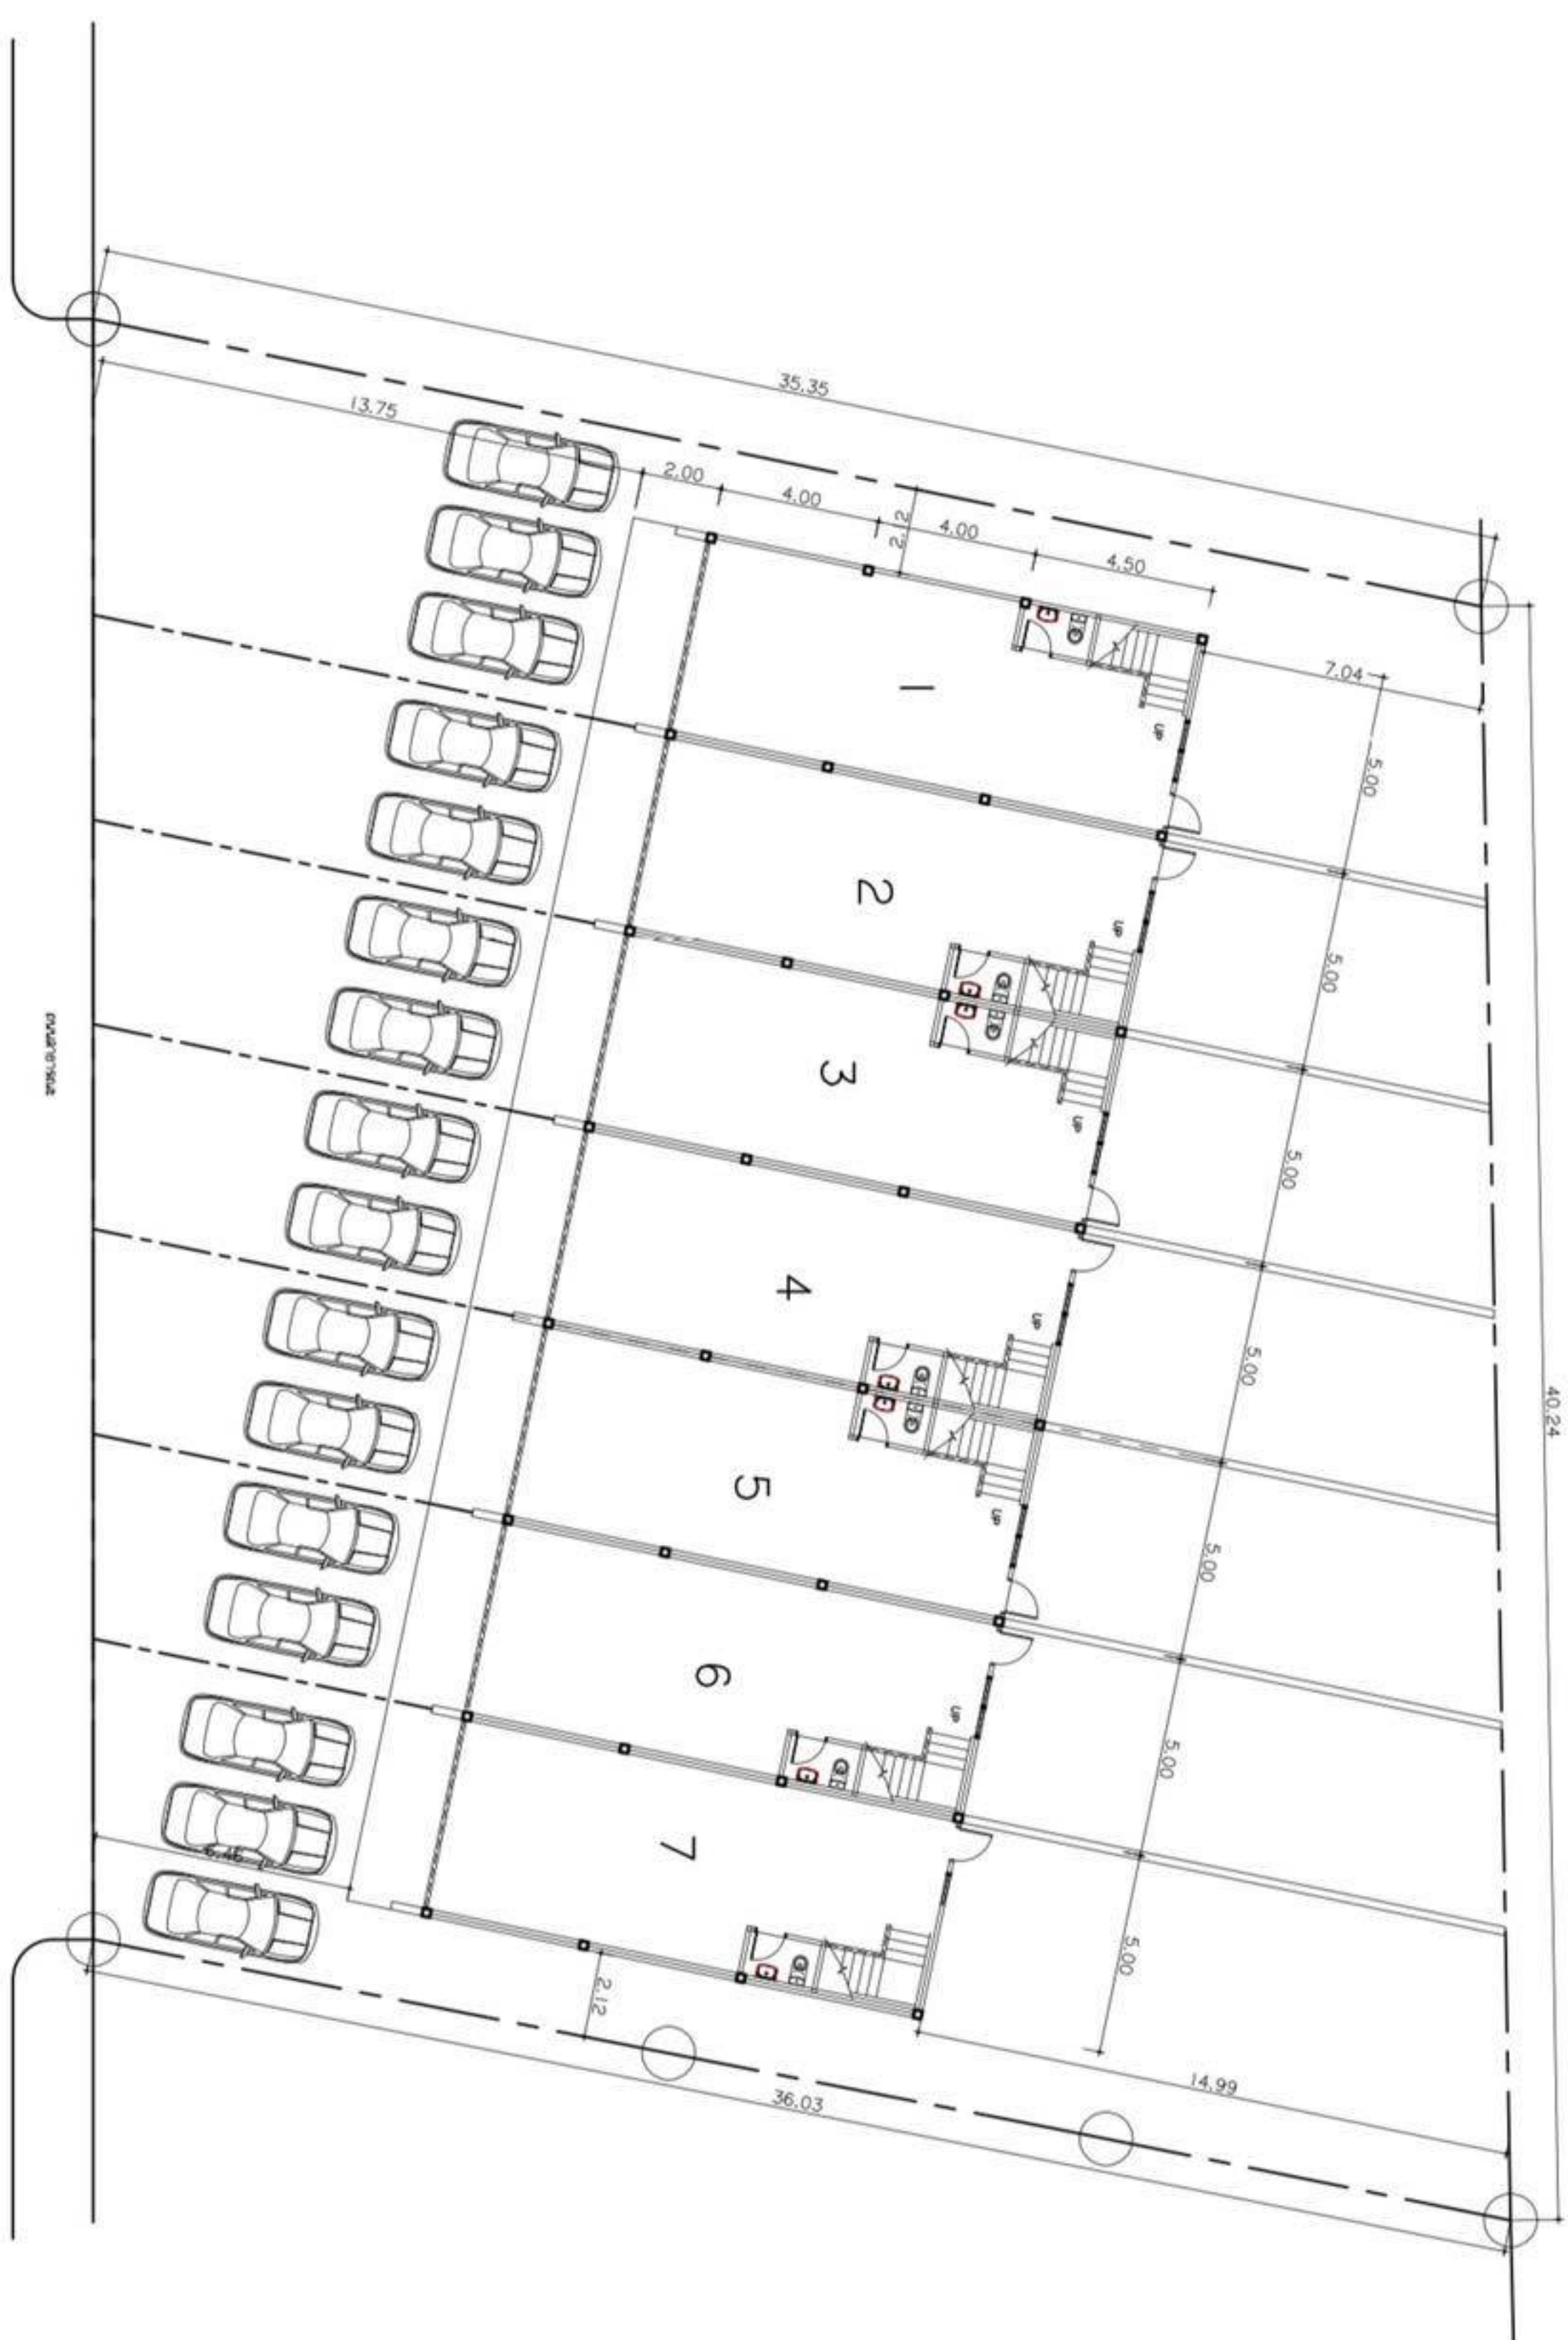

GROUND FLOOR PLAN 1:150



GROUND FLOOR PLAN 1:150